

FIRST FLOOR PLAN

SCALE: 1 : 420

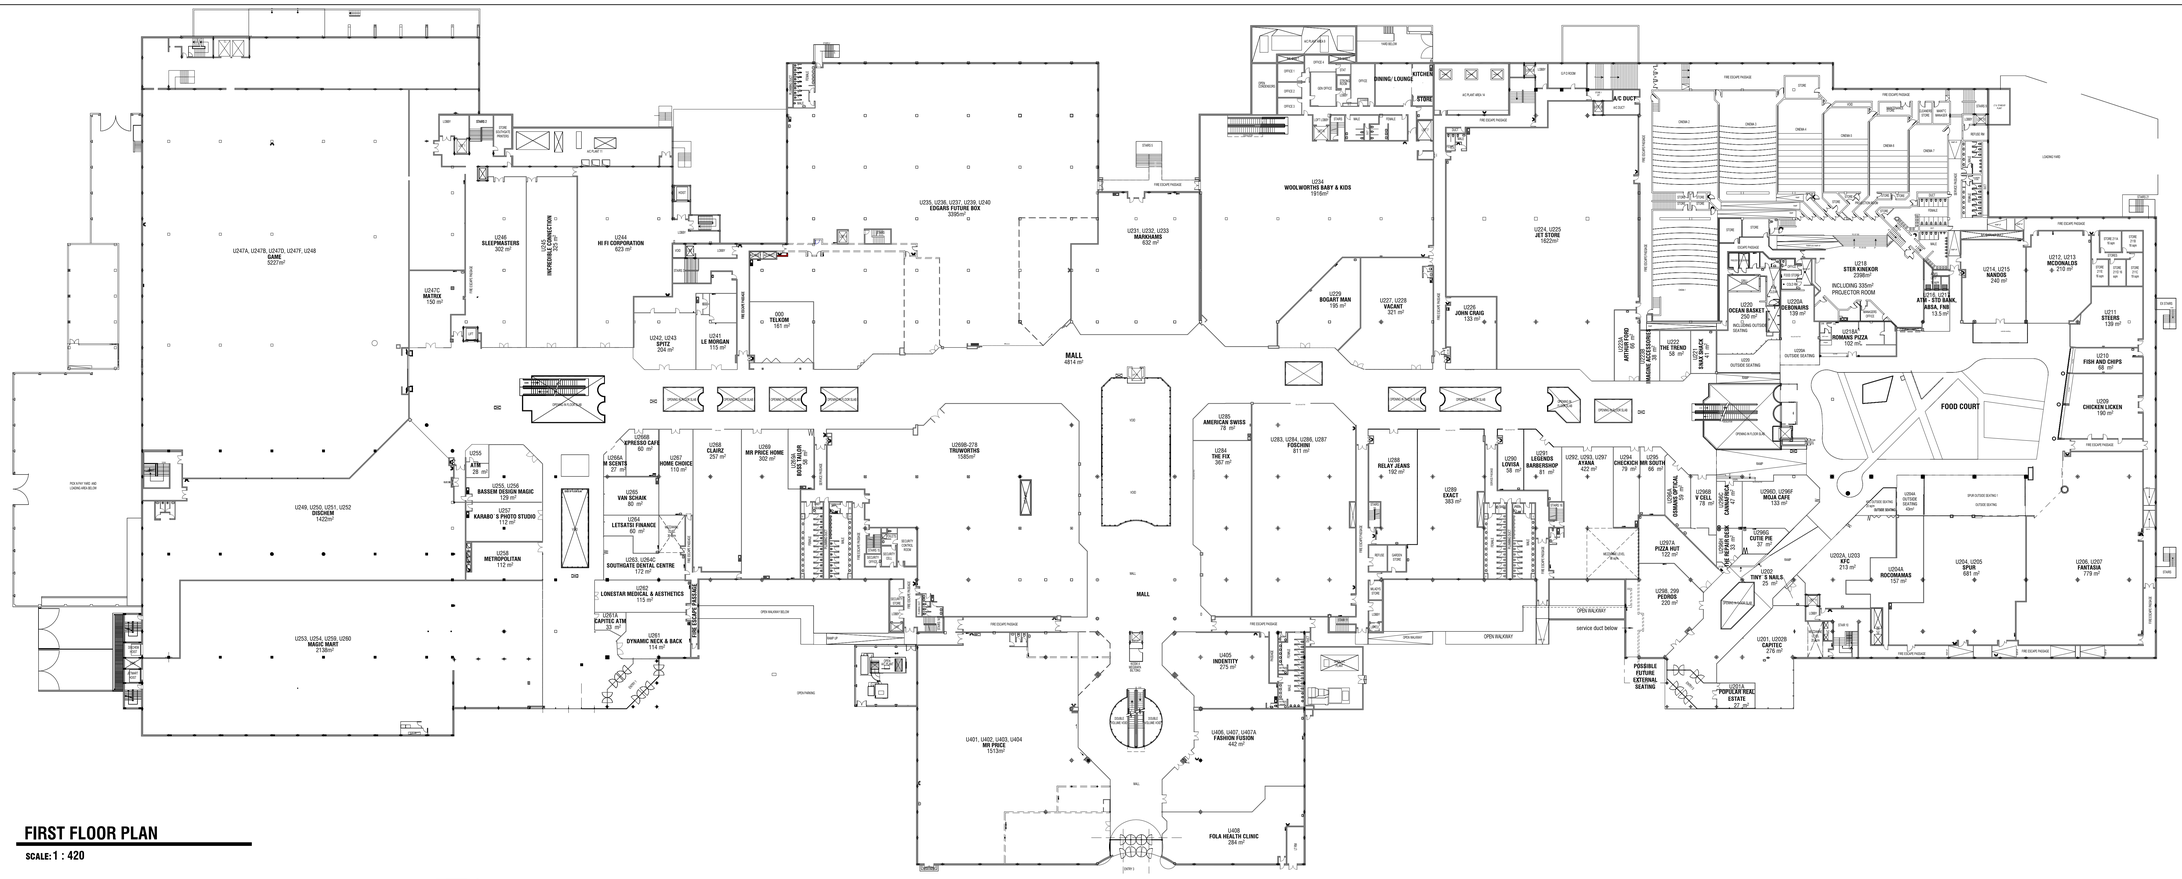

GROUND FLOOR PLAN

SCALE: 1 : 420

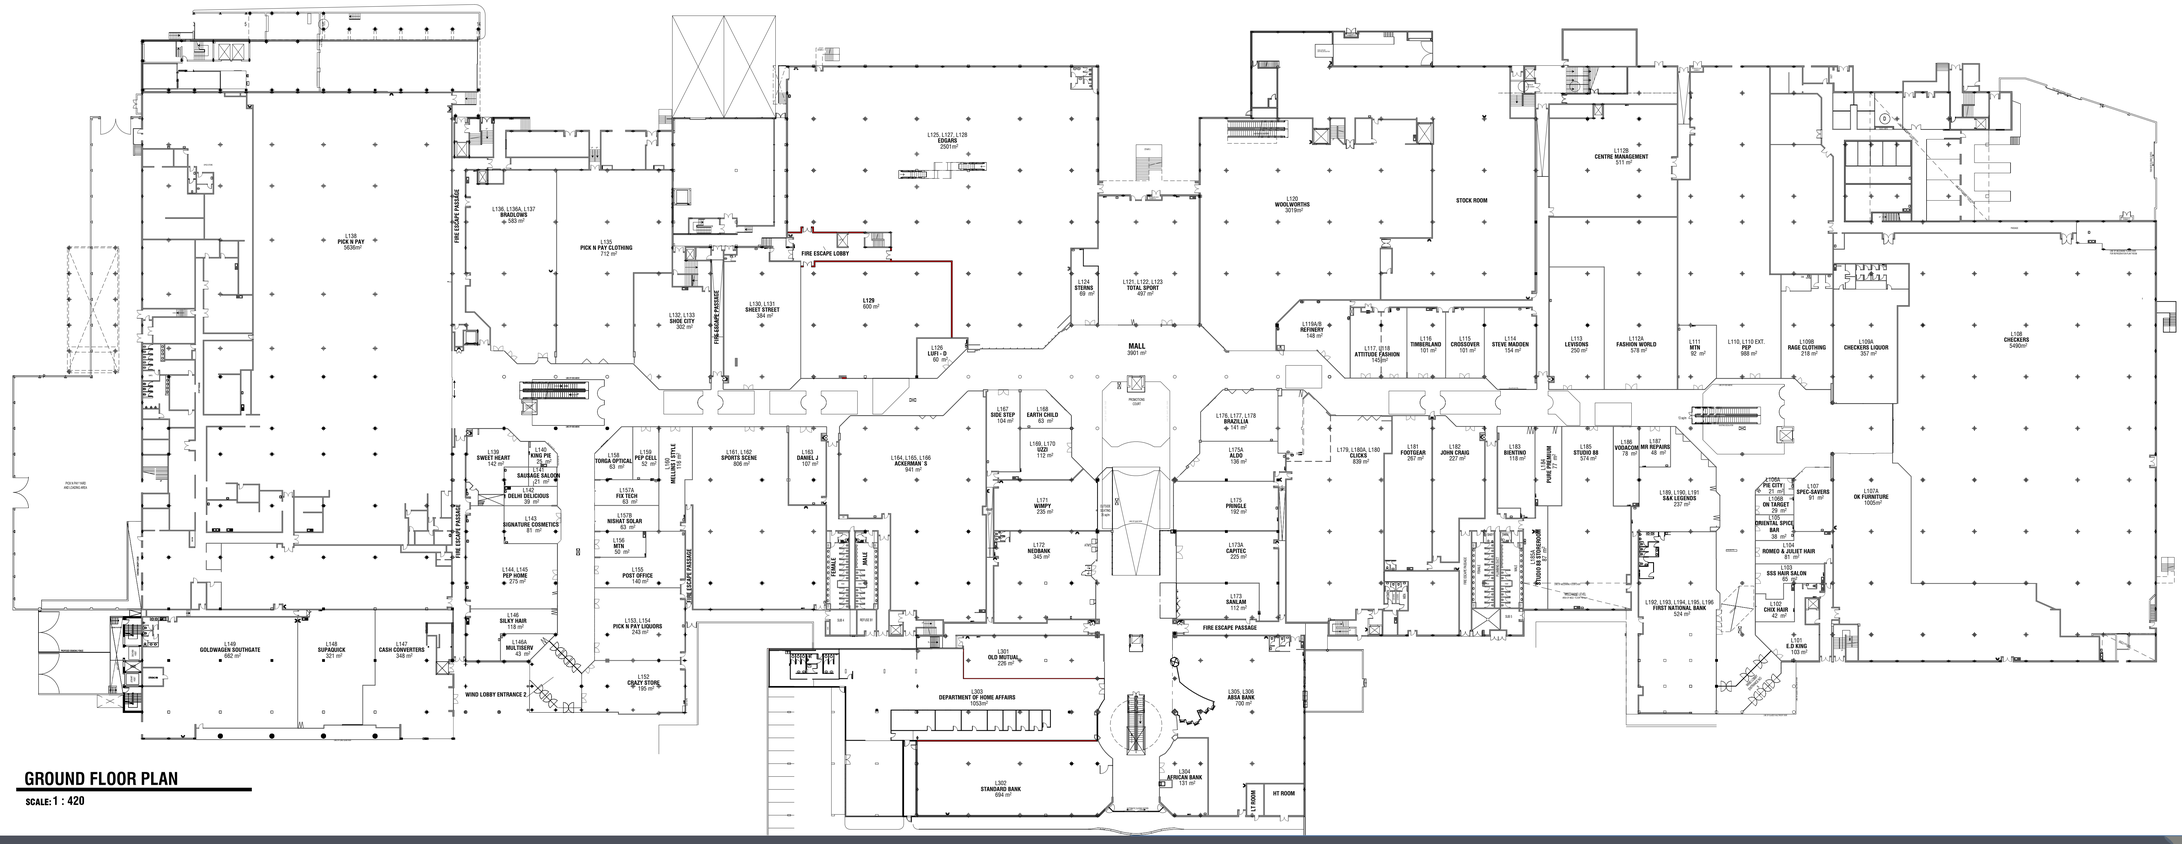

2025/10/31 13:39:04

SOUTH GATE MALL - GROUND & FIRST FLOOR LAYOUTS

MDK ARCHITECTS